11601 MISSOURI BOTTOM ROAD
LOC #: 10L121361

ATTACHMENT A

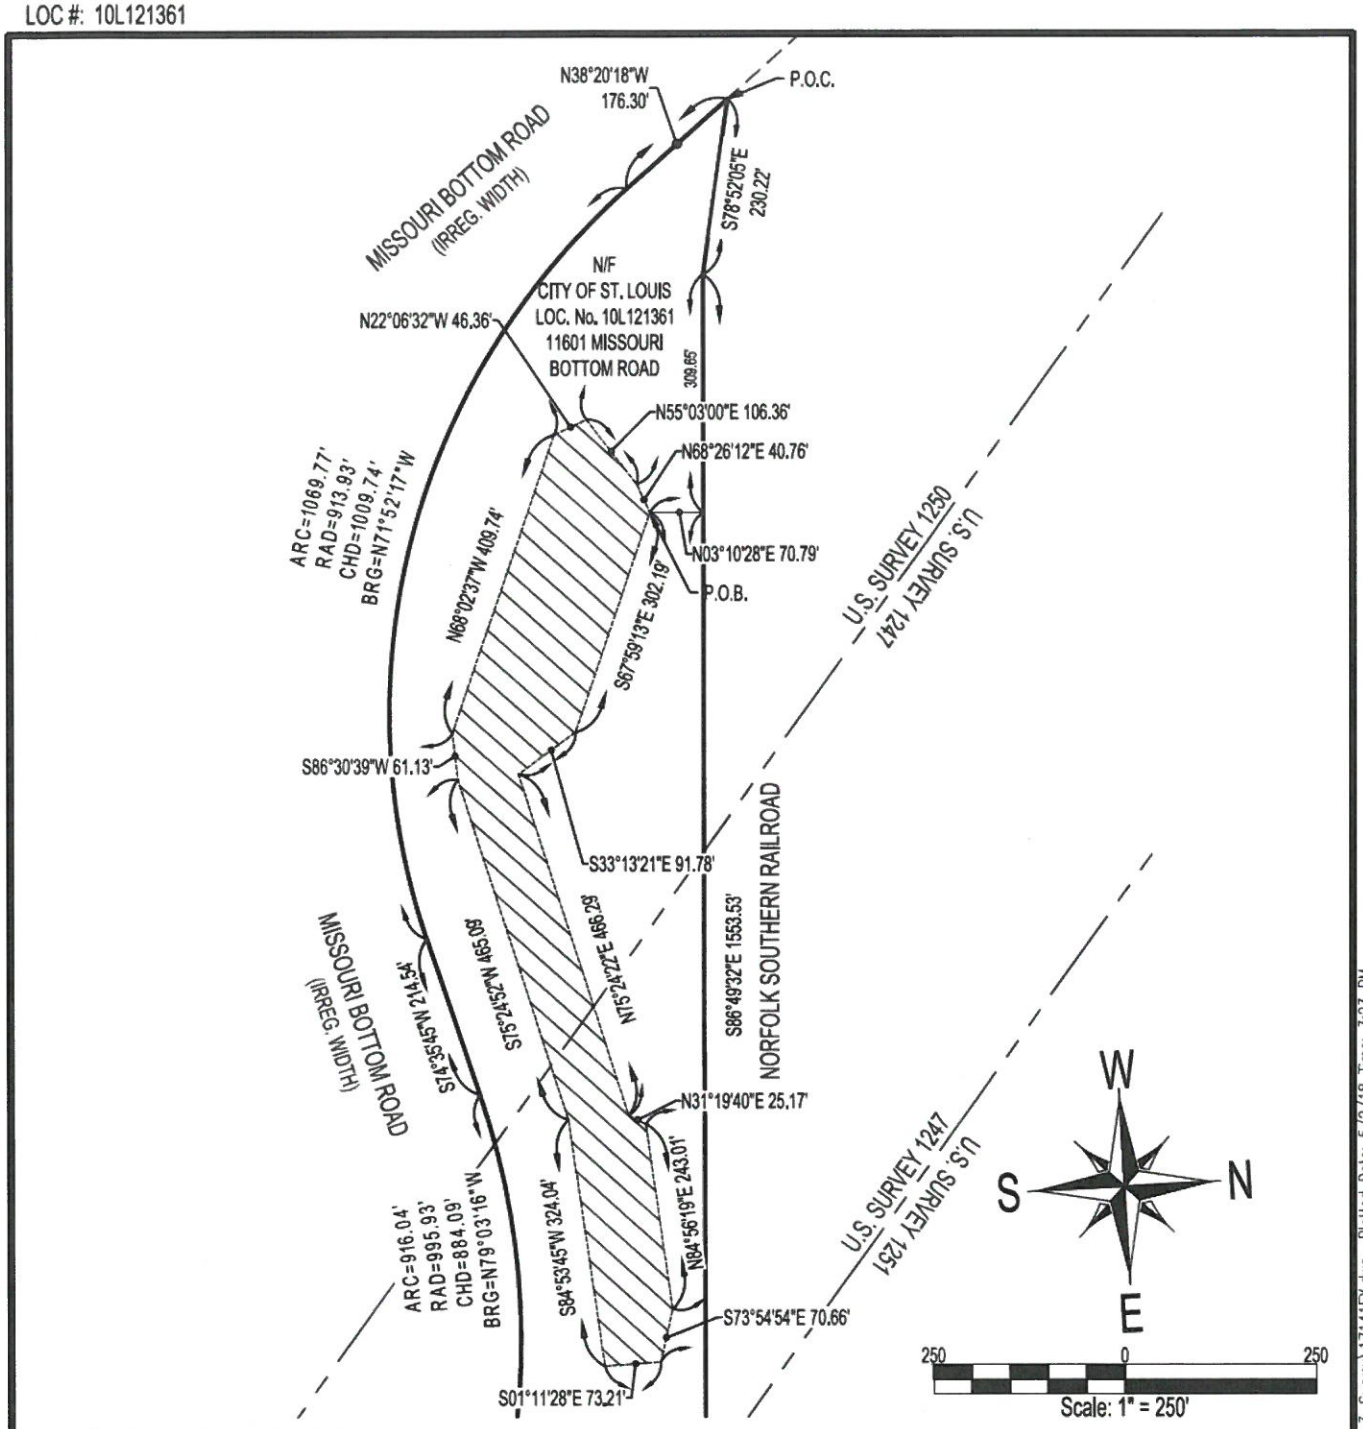

EXHIBIT "A"

LEASE AREA
PART OF LOTS 4, 5 AND 6
PLAT BOOK 7 PAGE 12
CITY OF BRIDGETON ~ SAINT LOUIS COUNTY, MO

PITZMAN'S CO. of
SURVEYORS & ENGINEERS
2725 SUTTON BLVD.
ST. LOUIS, MO. 63143
PHONE: (314) 781-5665
www.pitzmans.com

WILLIAM K. BERTHOLD, P.L.S. MISSOURI
LICENSE NO. LS-2619
DATE: MAY 02, 2018

STATE OF MISSOURI
WILLIAM K.
BERTHOLD
NUMBER
LS-2619
REGISTERED LAND SURVEYOR

5-15-18

SEAL VALID ONLY WITH SIGNATURE.

P:\2017 PITZMAN'S\17-141 AZIMUTH - MISSOURI BOTTOM\3-Survey\17141EX.dwg Plotted Date: 5/2/18 Time: 3:23 PM